PLOT PLAN
1"=200'

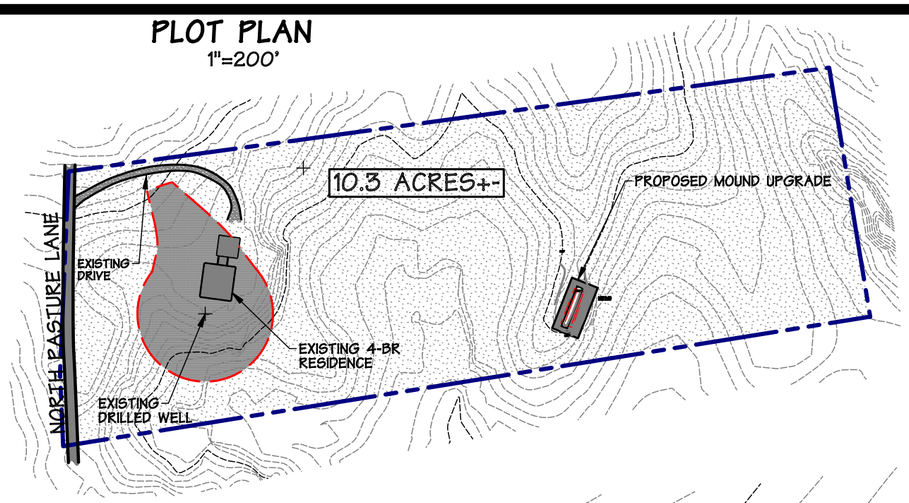

NOTES:

- THIS PROPOSAL IS INTENDED TO UPGRADE THE MOUND DISPOSAL SYSTEM IN PLACE IN THE APPROXIMATE SAME LOCATION. NO CHANGES IN DESIGN FLOWS ARE PROPOSED.
- PARCEL INFORMATION OBTAINED FROM TOWN TAX MAPS AND INFORMATION OBTAINED IN THE FIELD ****THIS IS NOT A SURVEY****
- 1' CONTOUR INFORMATION OBTAINDED FROM VCGI & JAVAD RTK GNSS RECEIVER
- THIS PLAN IS INTENDED FOR SEPTIC PERMITTING ONLY AND NO OTHER USE IS PERMITTED
- PRIOR TO ANY CONSTRUCTION ON THE LOT, A SITE VISIT SHALL TAKE PLACE WITH THE OWNER, CONTRACTOR & DESIGNER TO DISCUSS & VERIFY SYSTEM LOCATION
- THE DESIGNER HAS DETERMINED A LOCATION FOR WASTEWATER DISPOSAL SYSTEMS ON THE PROPERTY BASED ON A SITE EVALUATION & SOIL TESTING
- THE OWNER OF THE PARCEL IS RESPONSIBLE FOR PROPER OPERATION & MAINTENANCE OF THE PROPOSED SYSTEM TO PROTECT PUBLIC HEALTH & GROUNDWATER
- THE SEPTIC TANK SHALL BE CHECKED FOR SOLIDS ON A YEARLY BASIS & PUMPED AS NEEDED.
- THE LIFE OF THE SYSTEM CANNOT BE ESTIMATED DUE TO CONDITIONS BEYOND THE CONTROL OF THE DESIGNER SUCH AS EXCESS GROUNDWATER, RAINWATER, & THE INTRODUCTION OF FOREIGN MATERIAL INTO THE SYSTEM
- WATER SAVING DEVICES AND WATER CONSERVATION IS RECOMMENDED
- DUE TO INSTANCES BEYOND THE CONTROL OF THE DESIGNER, THE DESIGNER ASSUMES NO RESPONSIBILTY FOR THE CONTINUED FUNCTIONING AND PROPER USE & MAINTENANCE OF THE SYSTEM
- GARBAGE DISPOSAL ARE NOT RECOMMENDED. IF THEY ARE USED, THE SEPTIC TANK SHALL BE DOUBLED IN SIZE.
- PRIOR TO CONSTRUCTION THE OWNERS SHALL REVIEW THE PLANS & CONTACT THE DESIGNER WITH ANY QUESTIONS REGARDING THE PLANS. MODIFICATIONS TO THE DESIGN OR CONSTRUCTION PROCEDURES MAY LEAD TO SYSTEM FAILURE WITH NO RESPONSIBILTY OF THE DESIGNER
- THIS PLAN IS INTENDED TO MEET THE CURRENT STATE OF VERMONT WASTEWATER RULES TO THE EXTENT POSSIBLE.

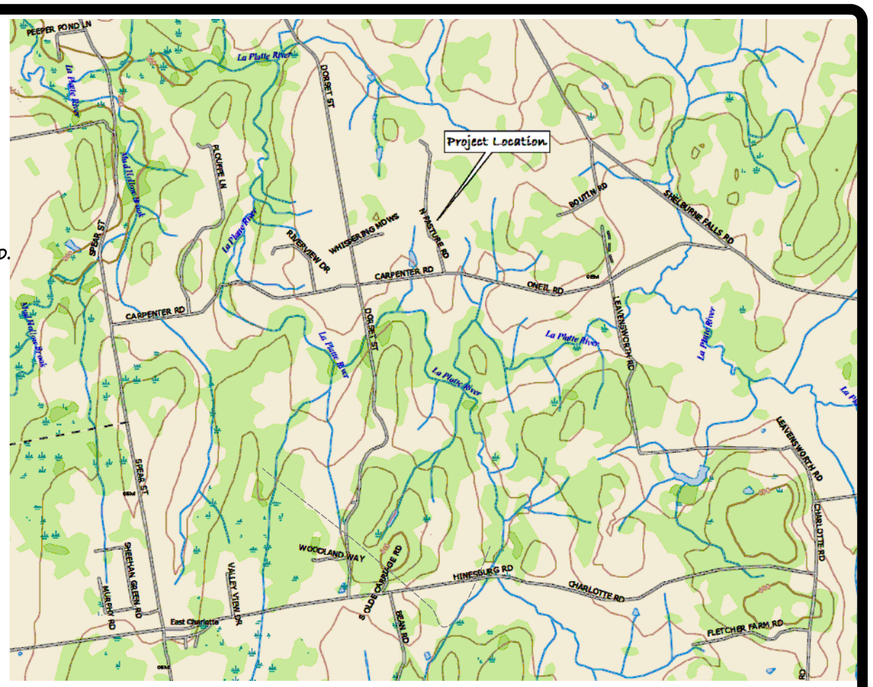

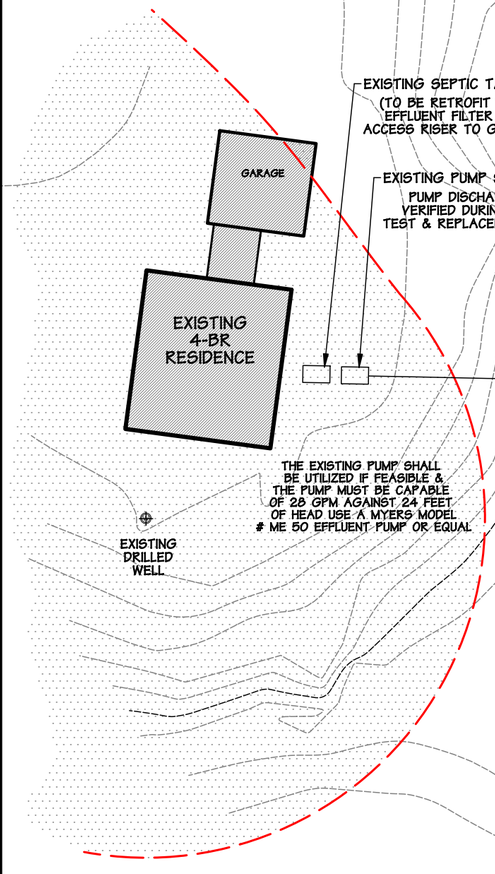

APPROXIMATE LOCATION OF EXISTING FORCEMAIN

10.3 ACRES+-

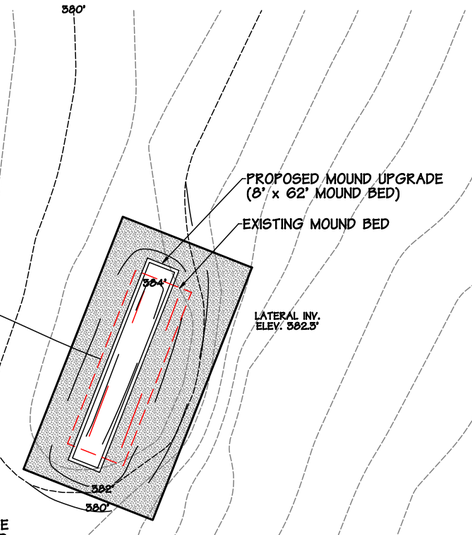

STONE BED & A PORTION OF THE MOUND SAND IS TO BE REMOVED FROM MOUND & REPLACEED W/ NEW CLEAN STONE & APPROVED MOUND SAND.

TEST PIT PERFORMED 10/1/19
SITE VISIT WITH BRIAN TREMBACK ON 10/9/19

TP #1
0-7 BROWN FINE SANDY LOAM, LOOSE, TOPSOIL 7.5YR4/4
7-17 ORANGE BROWN VERY FINE SANDY LOAM, LOOSE, ROOTS 7.5YR5/8
17-26 YELLOW BROWN LOAMY SAND, FRIABLE, 7.5YR6/4
EST. SHGW @ 24"

APPROXIMATE PROPERTY LINE

SITE PLAN
SCALE 1" = 40'

20 40 80 120

THIS IS NOT A SURVEY

No.	DATE	DESCRIPTION	BY

STATE OF VERMONT
SPENCER K. HARRIS
NO. 310-B
LICENSED DESIGNER

DATE

HAYDOCK
310 NORTH PASTURE LANE
CHARLOTTE, VERMONT

MOUND REPAIR

VERMONT CONTOURS INC.
SEPTIC SYSTEM DESIGNS
TOPOGRAPHIC SITE PLANS & MAPPING
G.P.S. MAPPING
P.O. BOX 384
BRISTOL, VERMONT 05443
453-2351

Drawn: SKH
Date: 10/17/19
Scale: AS SHOWN
Project: HAYDOCK
Sheet: 1 OF 2